
IOWA DEPARTMENT OF ENVIRONMENTAL QUALITY
WATER SUPPLY
CONSTRUCTION PERMIT APPLICATION

NOTICE
THERE IS NO FEE FOR EXAMINATION OF THIS SCHEDULE

DATE PREPARED	PROJECT IDENTITY	PROJECT NO.
1-12-87	WELL NO. 6	
DATE REVISED	WAPELLO, IOWA	PERMIT NO.

Well Number: 87-1

Geological Data			Casing Data	Well Data
System	Formation	Material and distance from surface in ft.	Position, kind and extent of casing liners, shoes, etc	Scale: Horiz. 1"=1' Vert. 1"=10' Position of seals, screens, static level
PLEISTOCENE	GLACIAL TILL	BROWN CLAY		
		YELLOW-BROWN CLAY & SANDY CLAY		
		YELLOW BROWN FINE SAND		
		CLAY WITH PEAT		
		SAND		
		COARSE SAND		
		OCCASIONAL CLAY SEAMS WITH SAND		
		GRAY FINE SAND		
		SAND		
		SAND		
	ALLUVIAL AQUIFER	MEDIUM SAND		

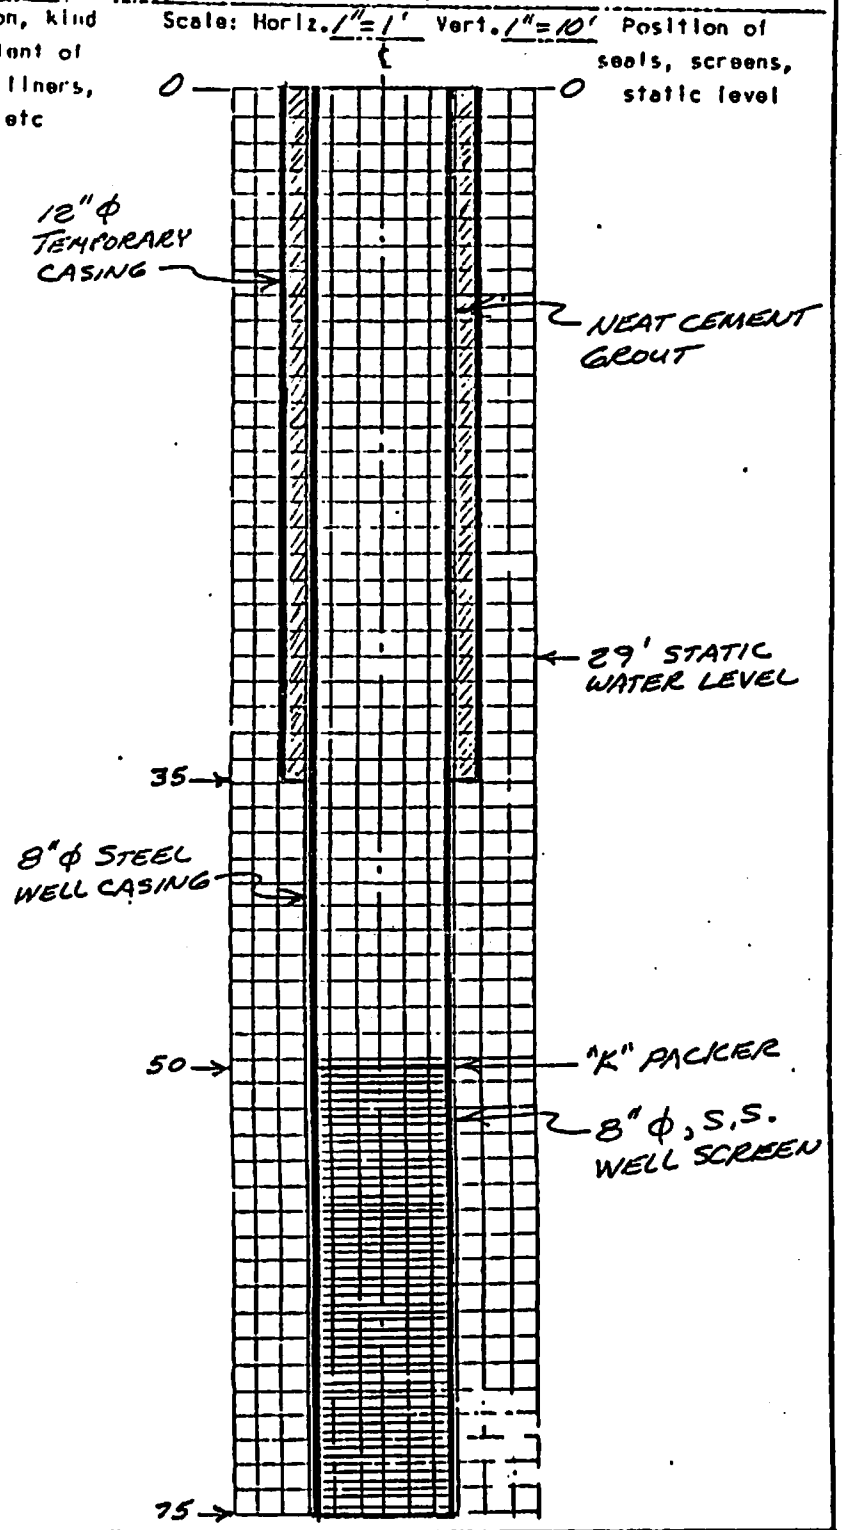

IWS 52-5c (Nov 30, 82) (previous editions of this form are obsolete)