
APPROVED
SEP - 9 1976
STATE OF IOWA
DEPARTMENT OF ENVIRONMENTAL QUALITY

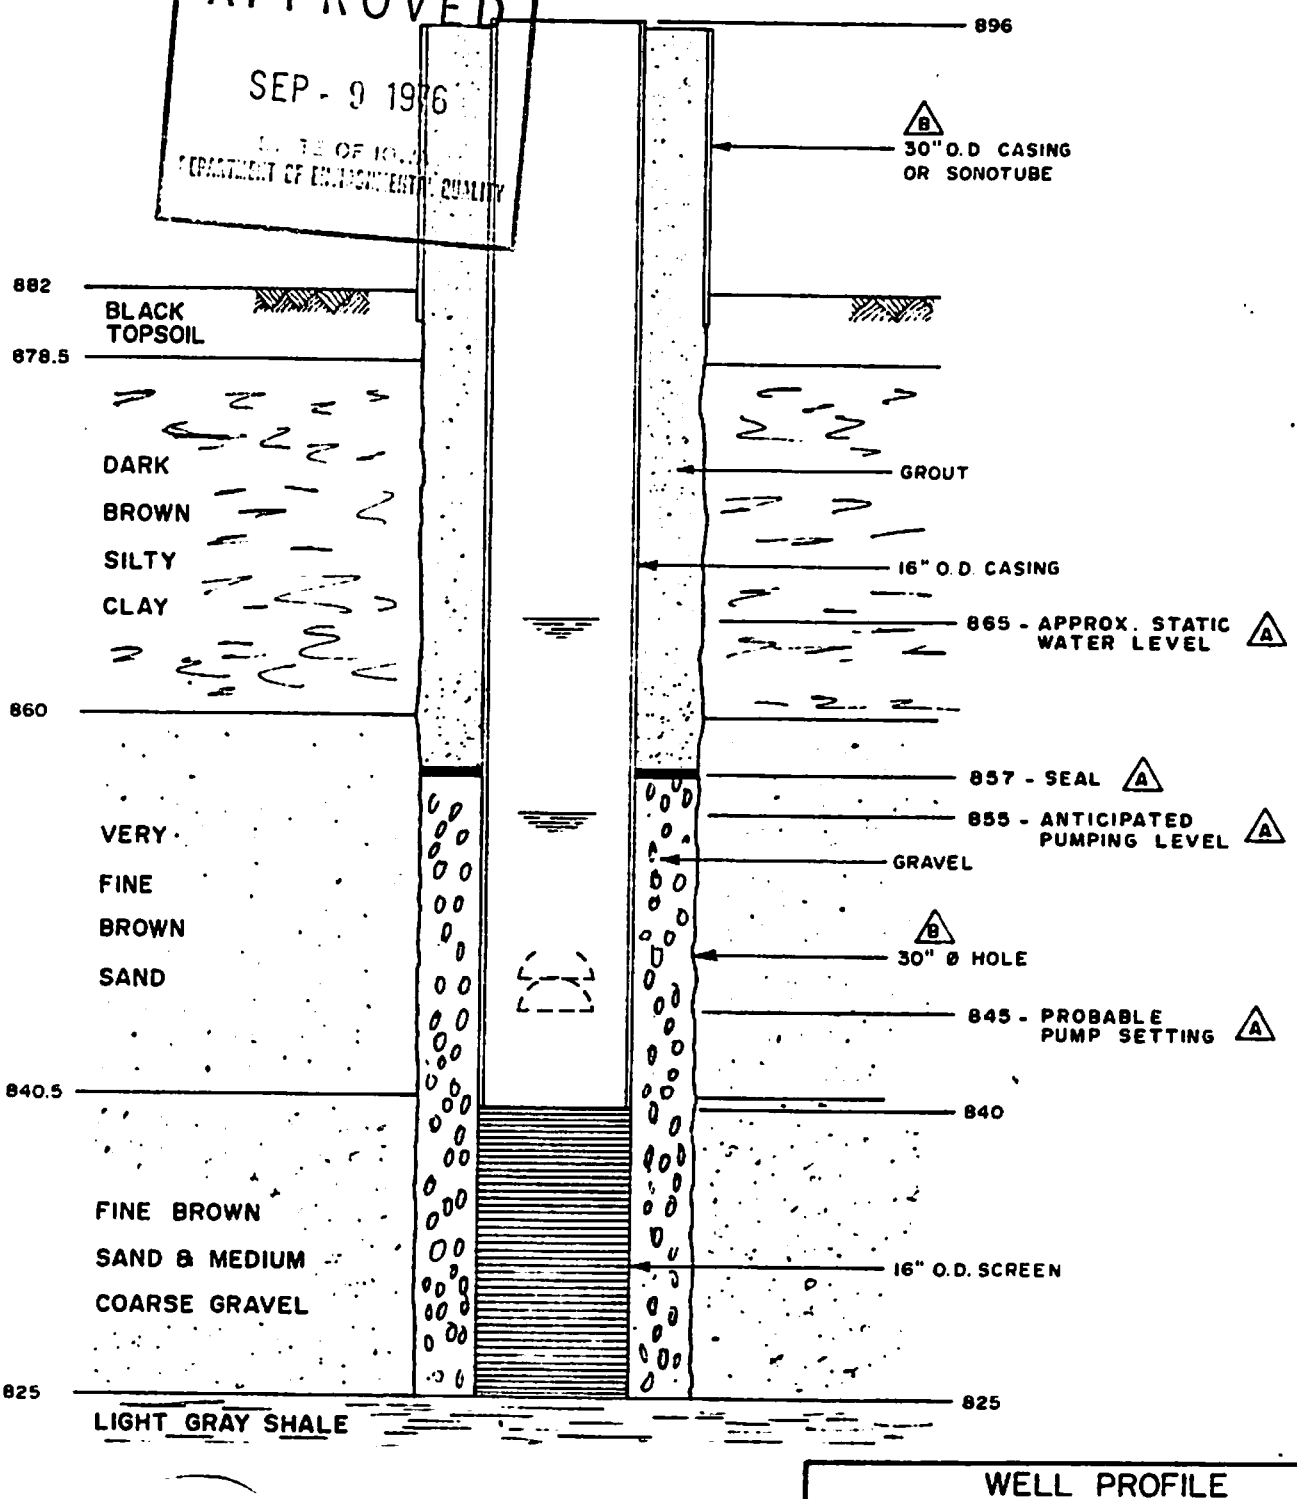

WELL PROFILE
WATER SUPPLY WELL
OGDEN, IOWA

DRAWN M.L.C	ASSOCIATED CONSULTANTS Inc	JOB No 75505
CKD CLW	ENGINEERS	No 3
APP'D CLW	MINNEAPOLIS, MINNESOTA	OF 3 SHT's
SCALE VERT-1"=10'		DATE 1/15/76

REV			
REV	B	DWN JH 8/31/76	CKD CLW
REV	A	DWN. JH 8/16/76	CKD CLW