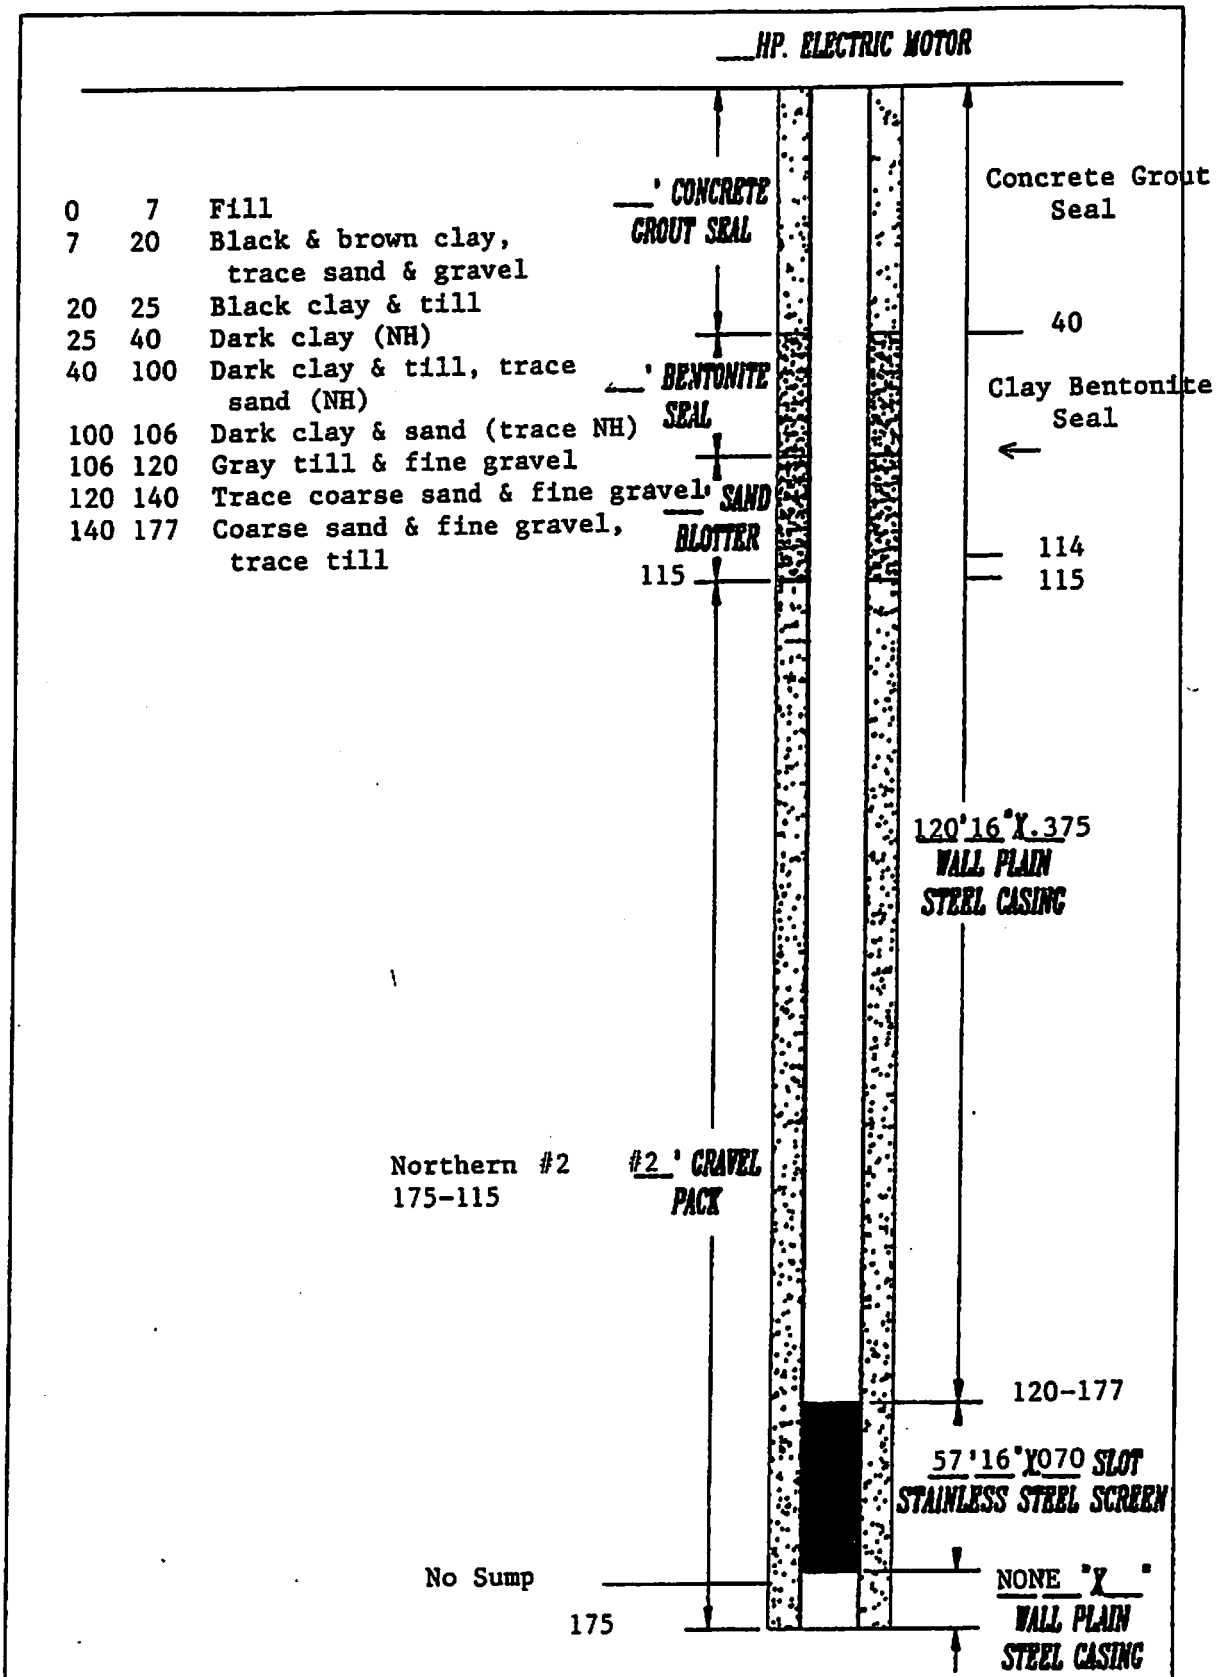


0	7	Fill
7	20	Black & brown clay, trace sand & gravel
20	25	Black clay & till
25	40	Dark clay (NH)
40	100	Dark clay & till, trace sand (NH)
100	106	Dark clay & sand (trace NH)
106	120	Gray till & fine gravel
120	140	Trace coarse sand & fine gravel
140	177	Coarse sand & fine gravel, trace till

DRILLING LOG

WELL DIAGRAM

SARGENT IRRIGATION COMPANY
BOX 627 SOUTH HIGHWAY 21
BROKEN BOW, NEBRASKA 68822

TITLE Well #8 Jefferson, Iowa