
DETAIL OF WELL NO. 2

WALL LAKE, IOWA

OTTO ENGINEERING CO.

1971

CONSTRUCTION

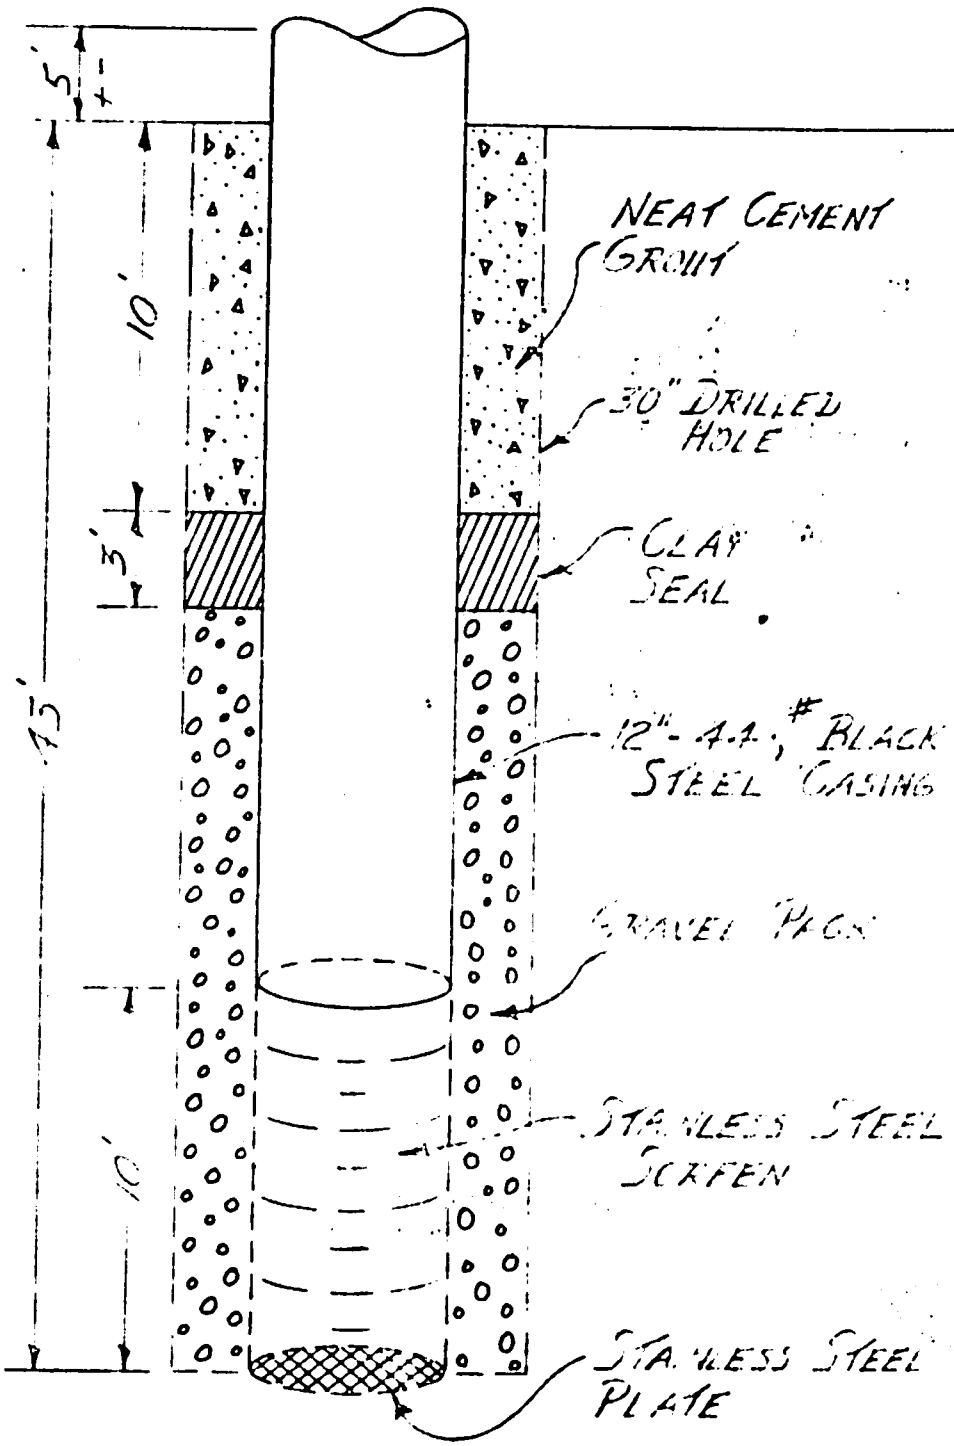

LOG

2.5'	FILL
6.5'	BROWN CLAY
12.5'	BLUE CLAY
13.0'	S.W.L.
43.0'	GRAY SAND & GRAVEL
	YELLOW CLAY