
WELL RECONSTRUCTION

Well No. 2 - Rockwell, Iowa

APPROVED
FEB 19 1981
STATE OF IOWA
DEPARTMENT OF ENVIRONMENTAL QUALITY
CHEMICALS AND WATER QUALITY DIVISION

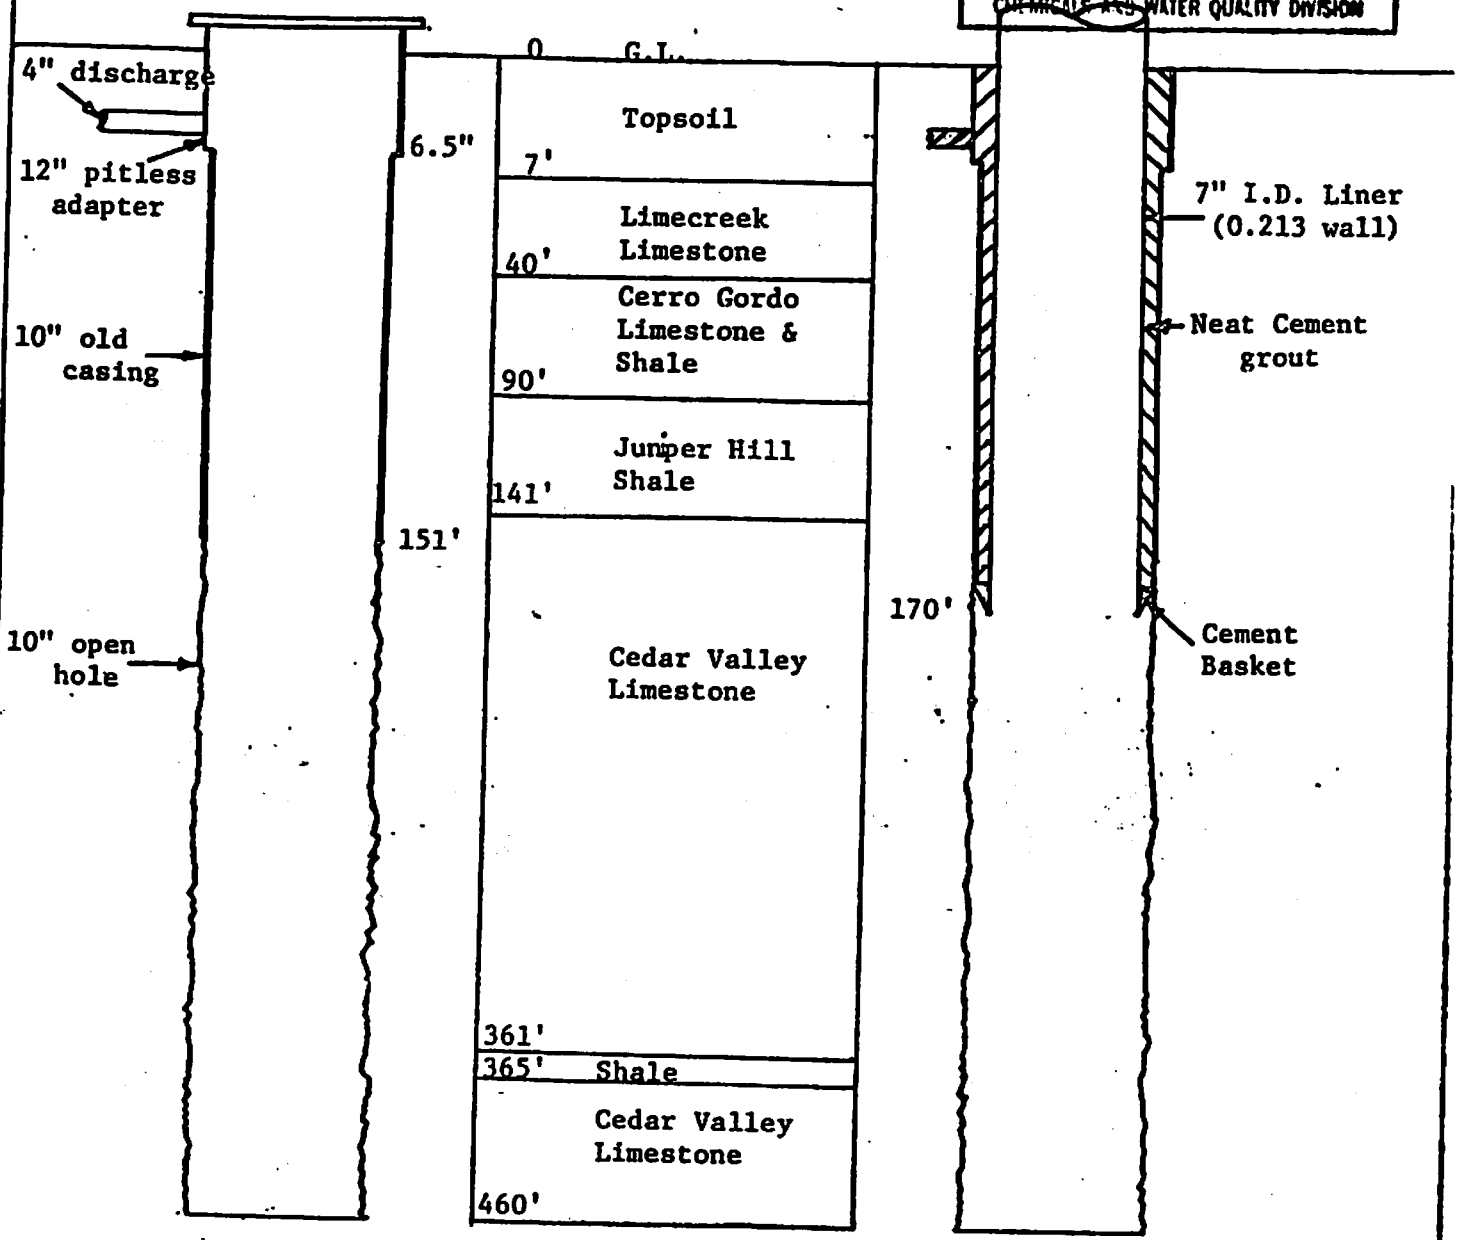

Original Drilling Date
June, 1962

Reconstruction Date
January, 1981

I hereby certify that this plan, specification or report was prepared by me or under my direct personal supervision and that I am a duly registered Professional Engineer under the laws of the State of Iowa.

Signed Jack Bruin Date 2/16 19 81

JACK BRUIN, P. E. Iowa Reg. No. 5525

Not to scale

LAYNE-WESTERN CO.