DETAILS OF WELL CONSTRUCTION


FOR

#17997

TOWN OF ALDEN, IOWA

WELL NO. 2

LAYNE WESTERN COMPANY, AMES, IOWA — SEPTEMBER 1965

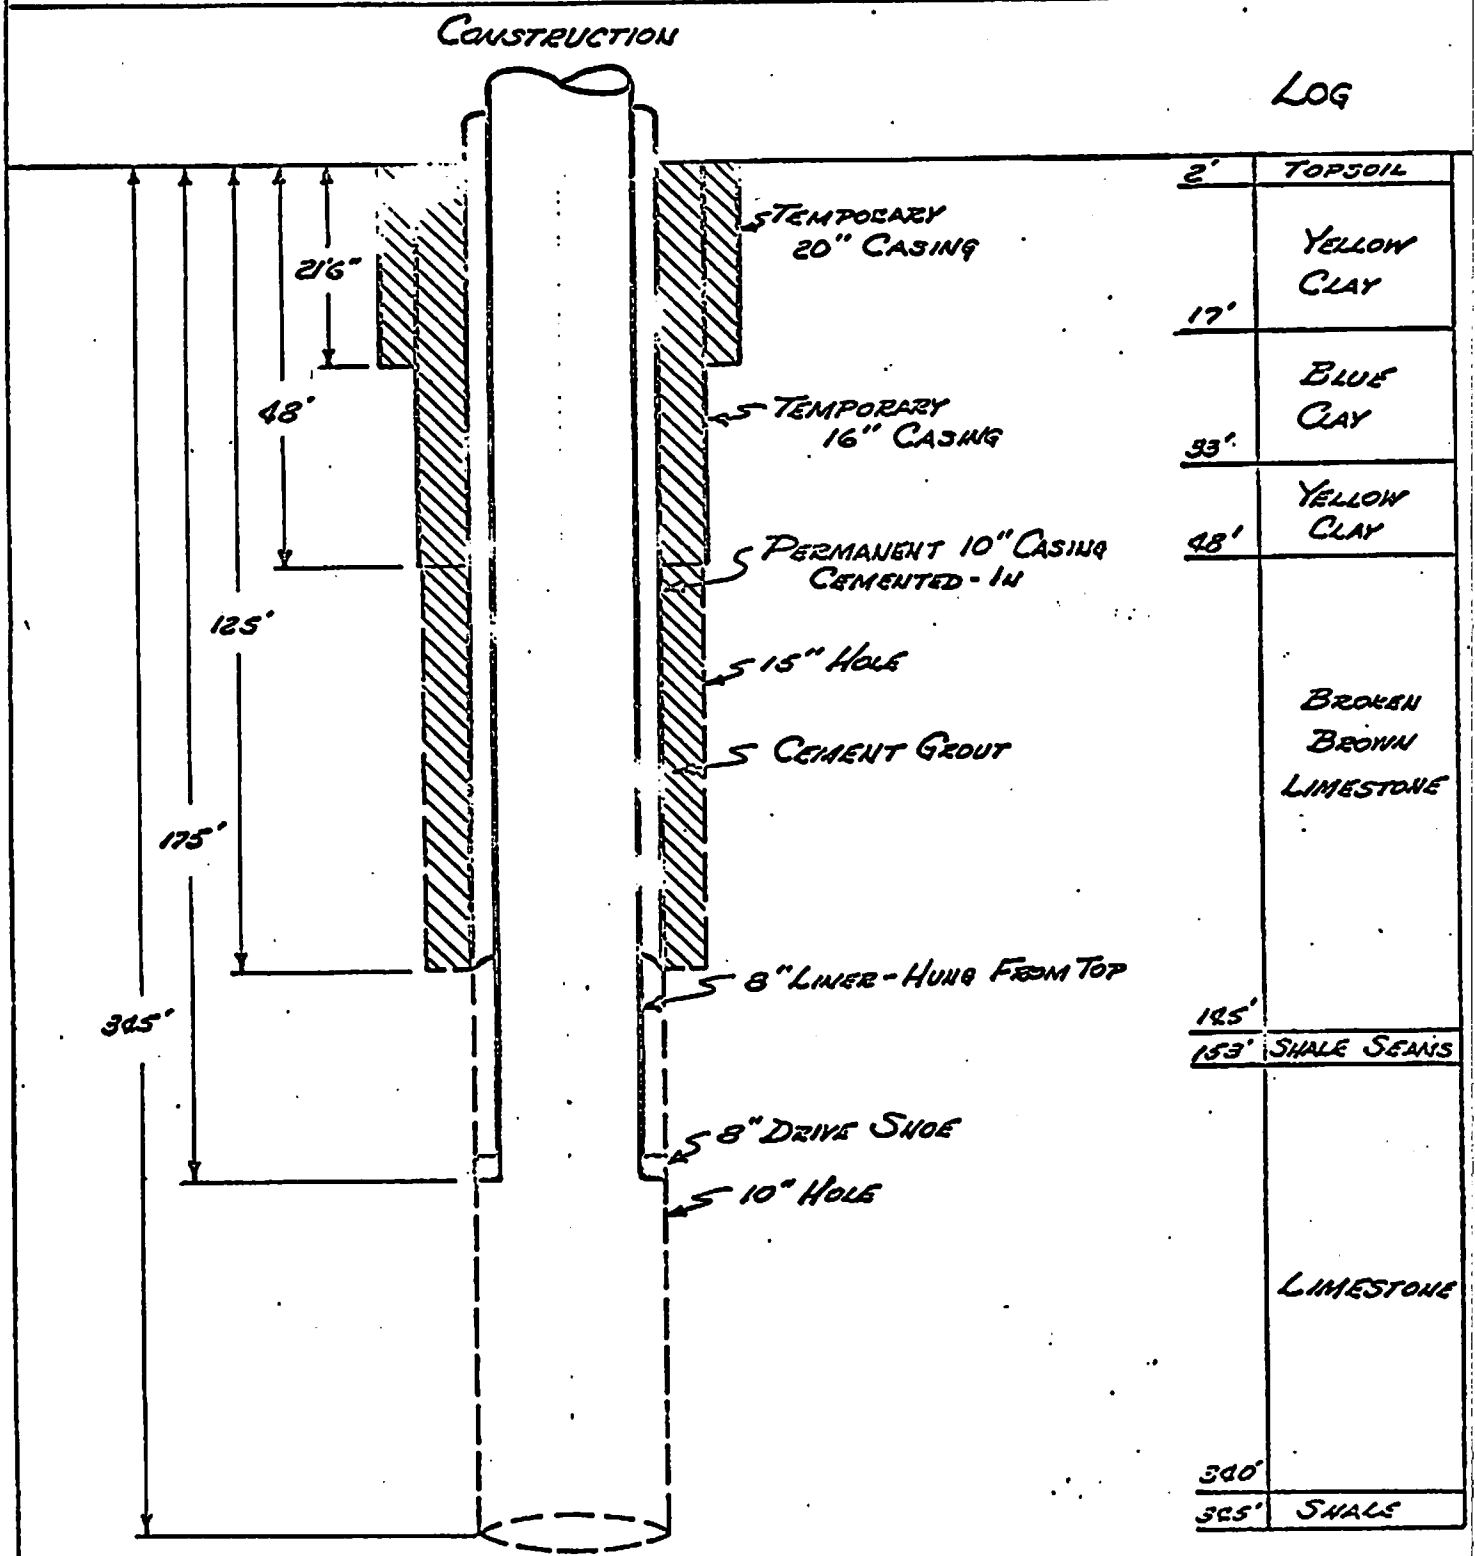

STATIC LEVEL 51'	CAPACITY 250 GPM	DRAWDOWN 39'	PUMPING LEVEL 90'