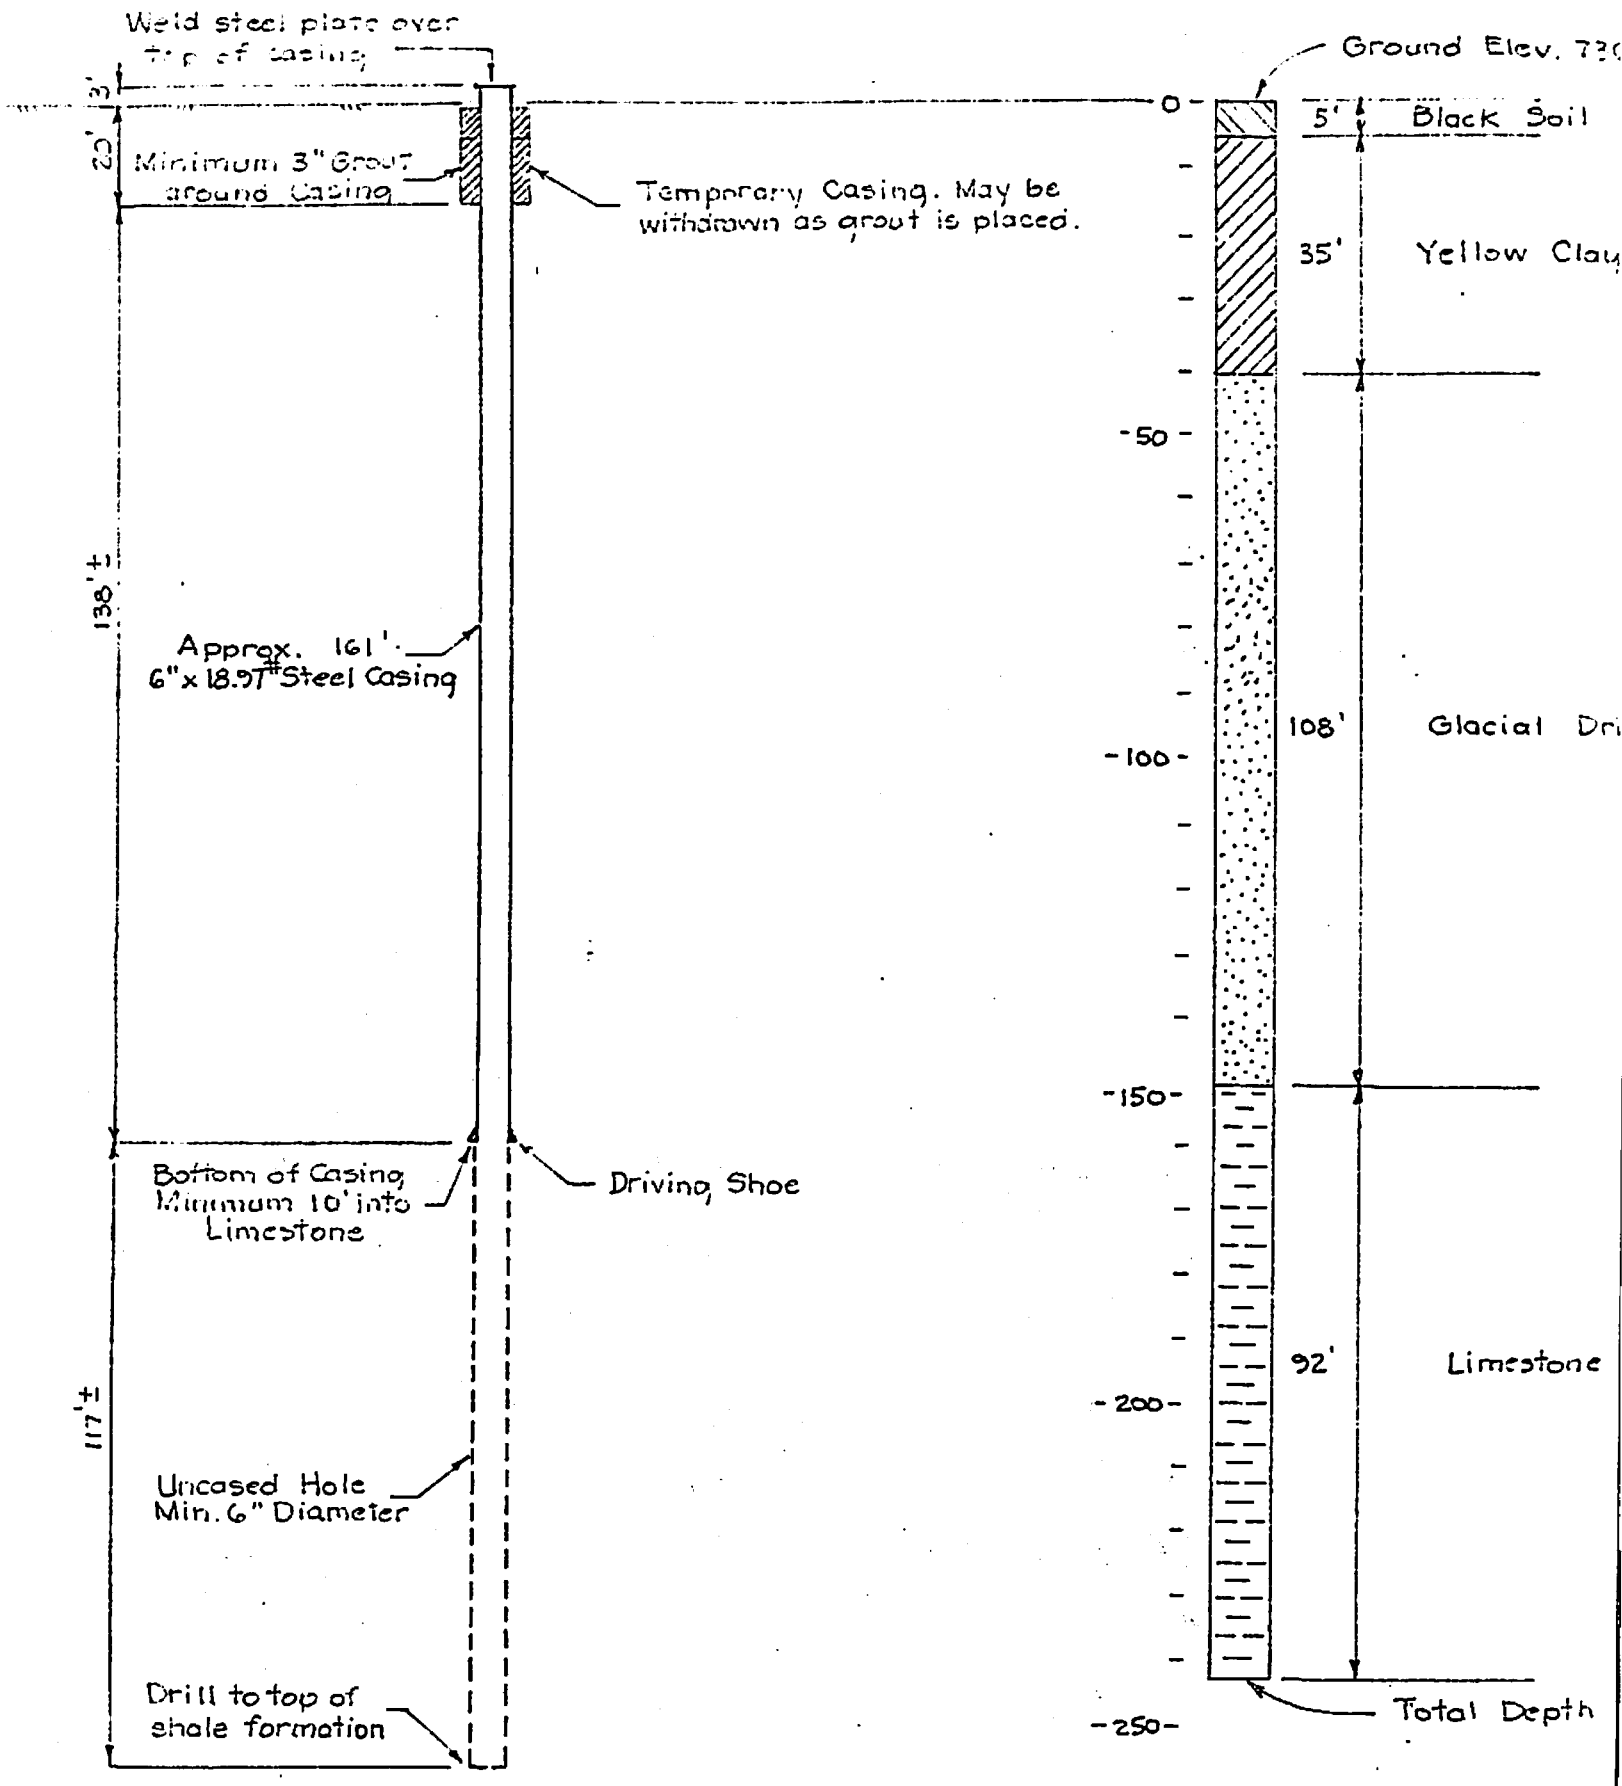


SECTIONAL VIEW PROPOSED TEST WELL

LOG OF WELL M. & ST. L. RAILROAD CO.

Drilled in 1936 in immediate vicinity of proposed test well. Accuracy of log not guaranteed.