
-15' MIN. FROM STRUCTURE
I IN PIT AS SHOWN FOR WELL #5
TALL MANHOLE R&C

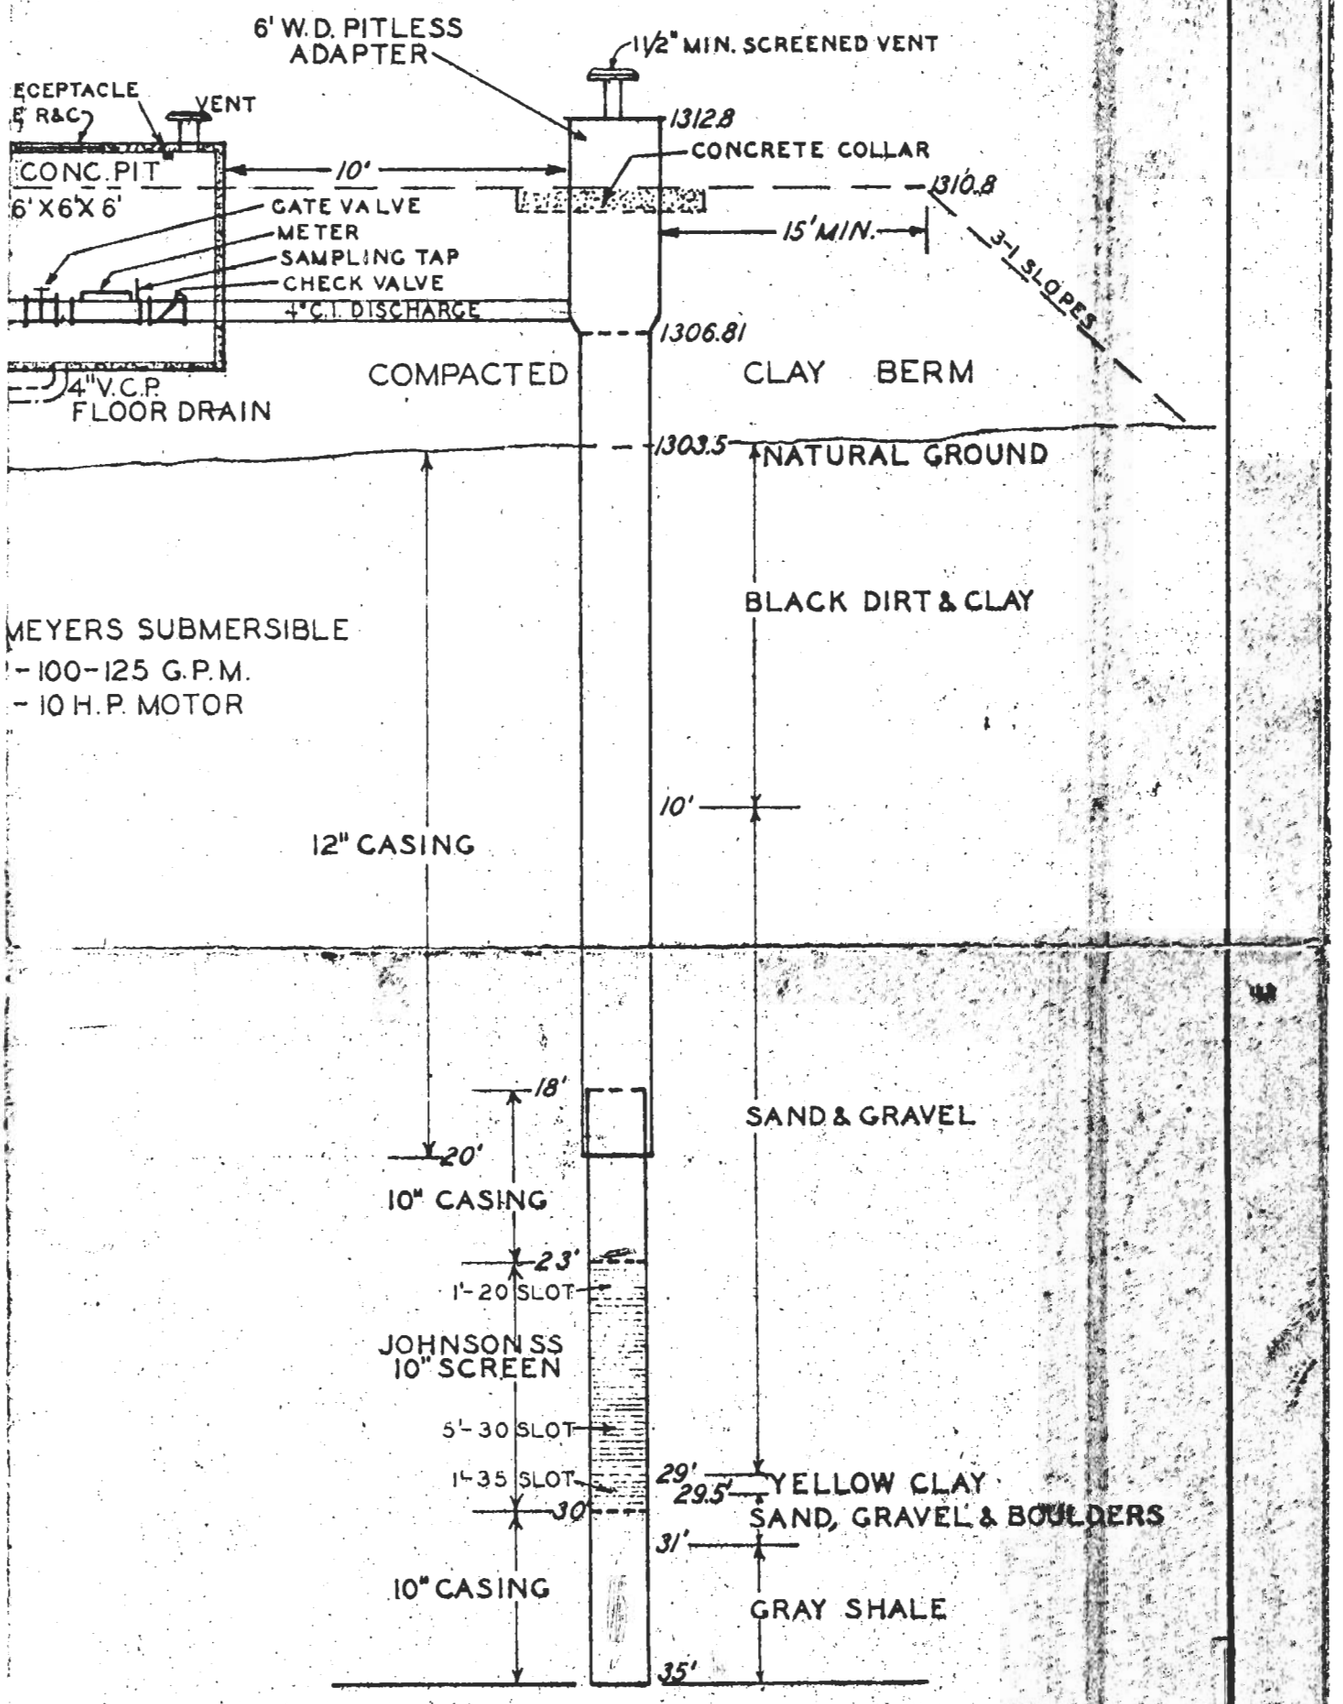

PRODUCTION WELL NO. 5

DRILLING COMPLETED 5-8-'68