DETAIL OF WELL CONSTRUCTION
WELL NO. 7
MONSANTO COMPANY
MUSCATINE, IOWA

STATIC LEVEL: 15′	CAPACITY: 1303 gpm	DRAWDOWN: 15′	PUMPING LEVEL: 31′

GEOLOGICAL LOG

3′ BLACK TOPSOIL


FINE TO COARSE BROWN SAND WITH COBBLES

74′

FINE TO COARSE GRAY SAND, STREAKS OF GRAVEL AND COBBLES

140′

CONSTRUCTION DETAIL

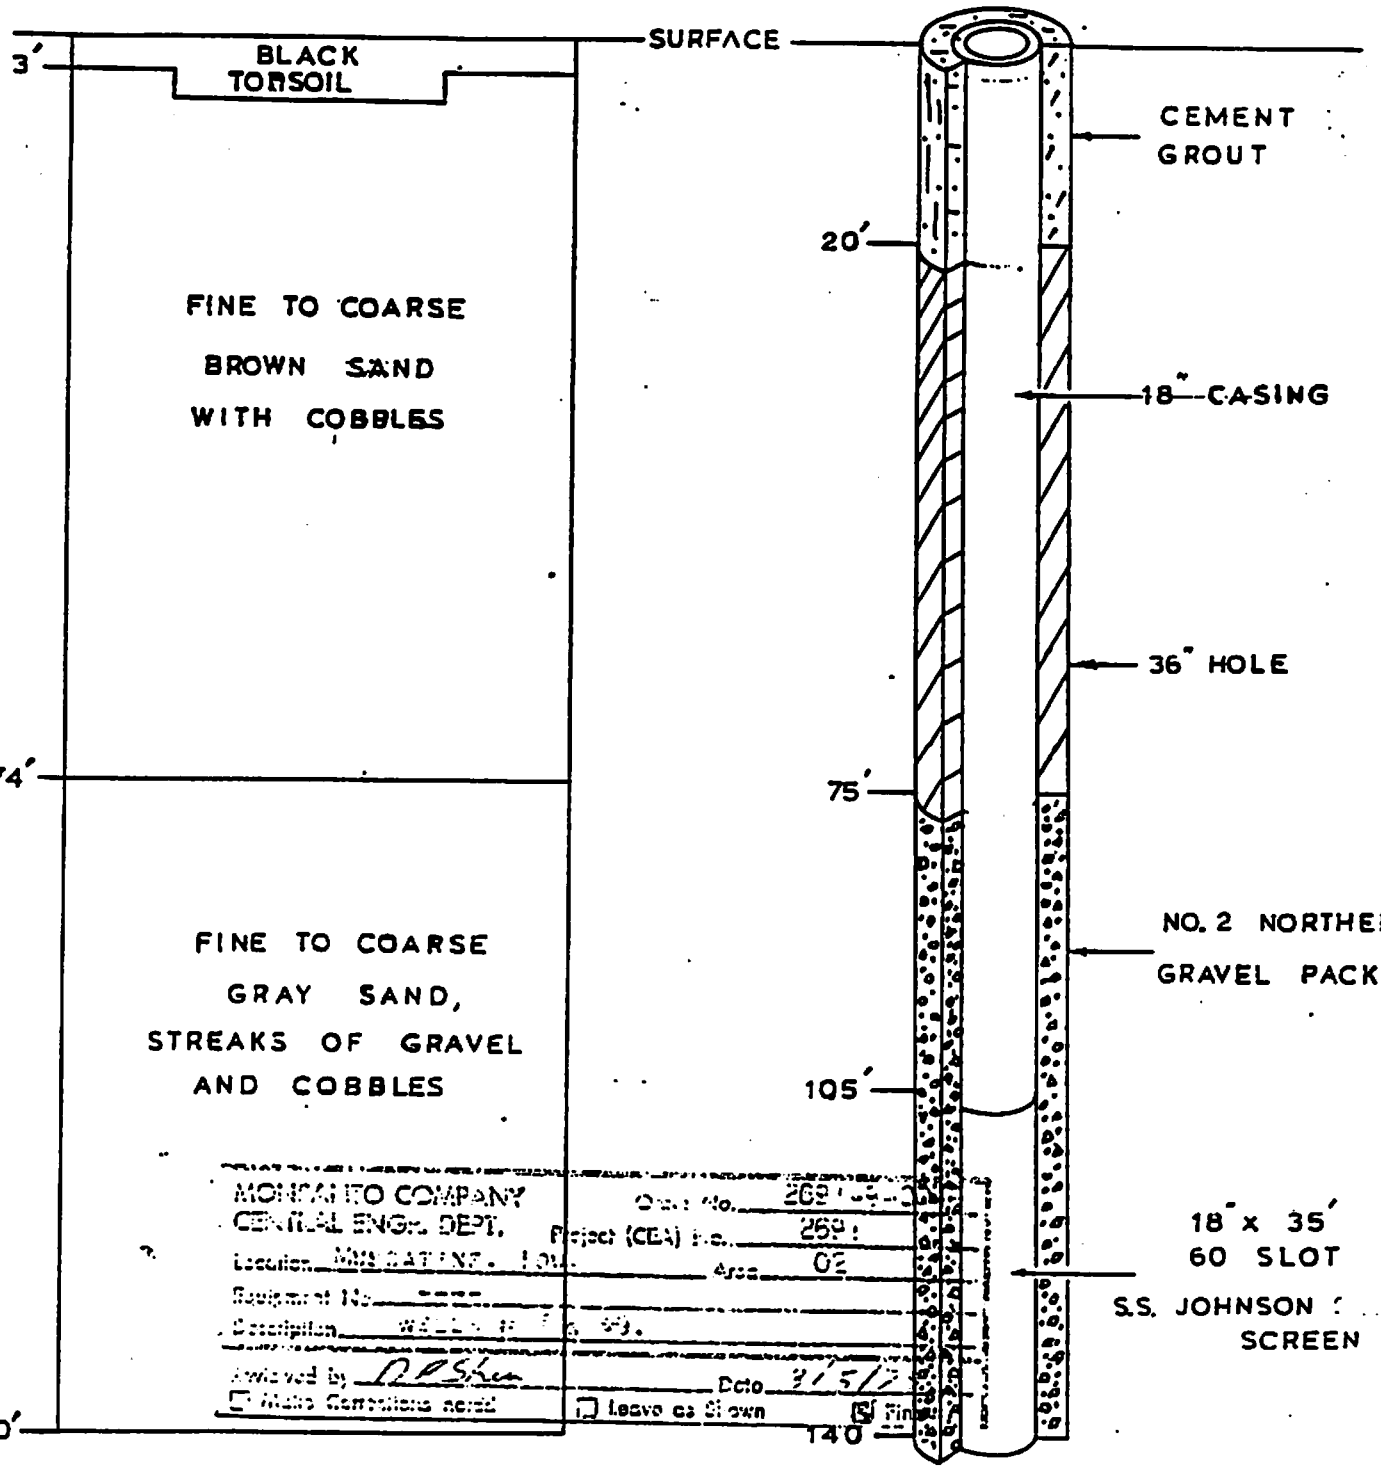

MONSANTO COMPANY
CENTRAL ENGR. DEPT.
Project (CEA) No. 269
Area 02
Approved by R P Shea
Date 2/5/62
☐ Make Corrections noted ☐ Leave as Shown ☒ Fin

LAYNE-WESTERN CO.